FIRST FLOOR FRAMING PLAN

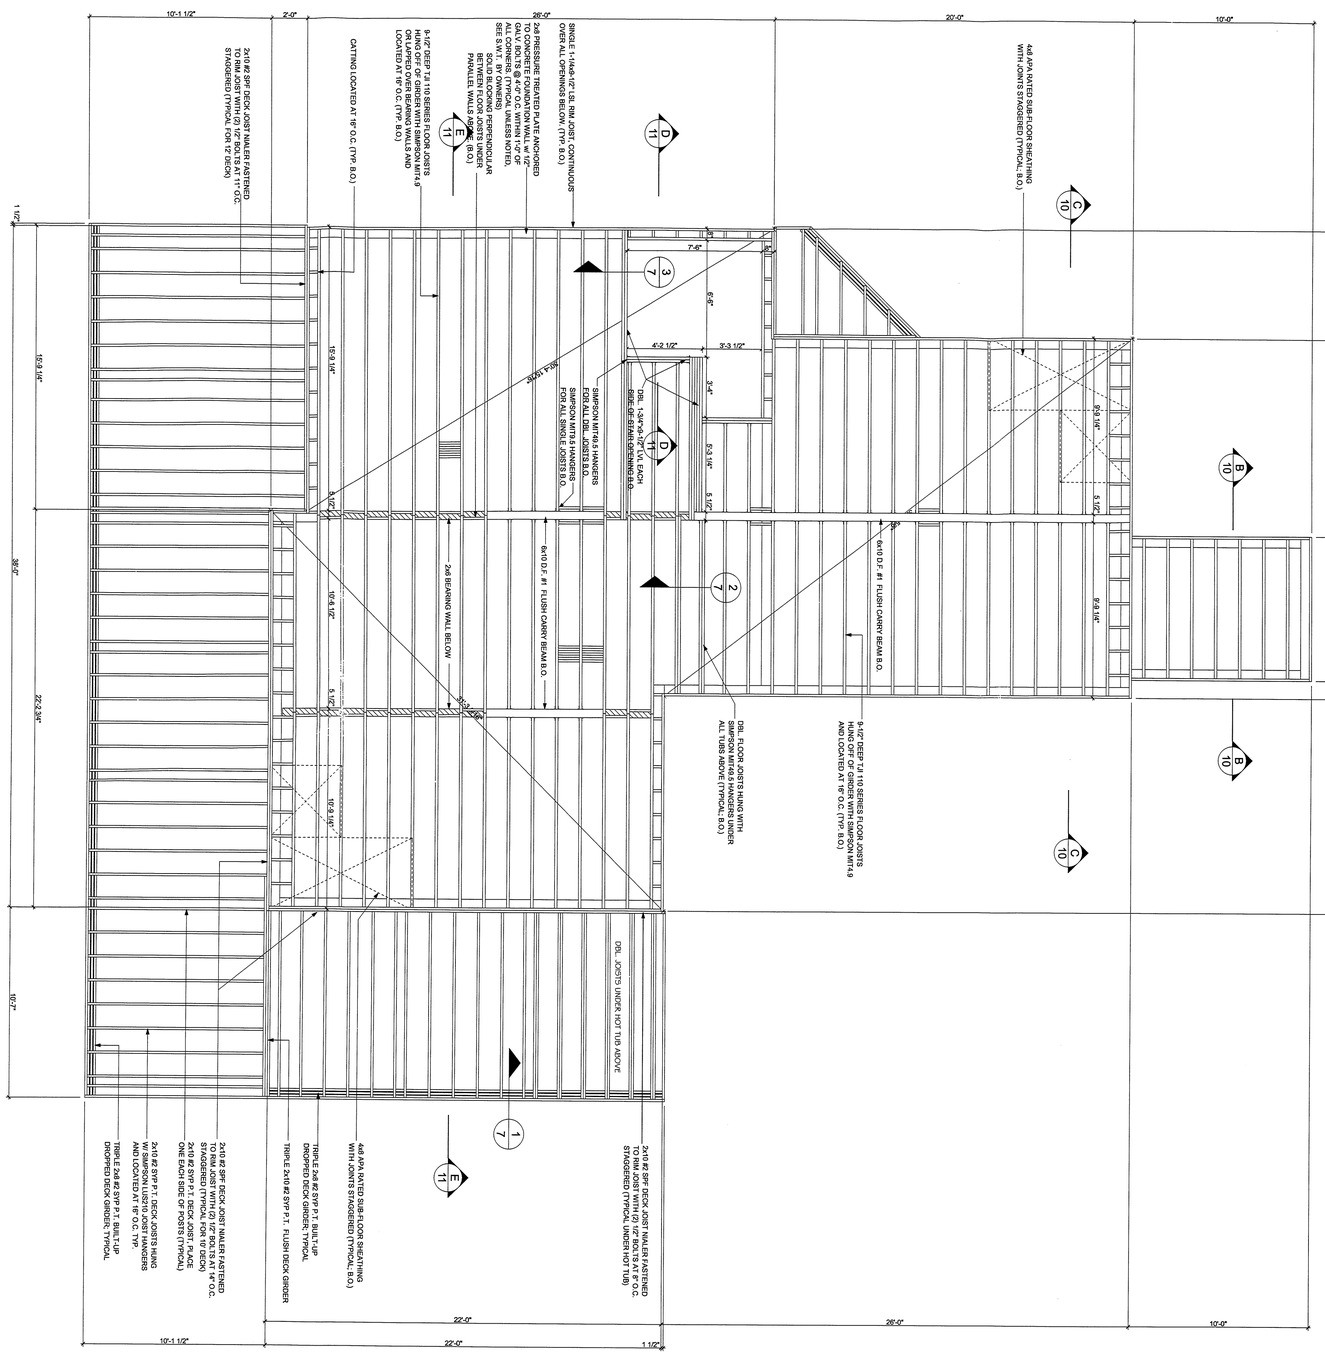

DECK RAILING DETAIL

1/7 — NOT TO SCALE

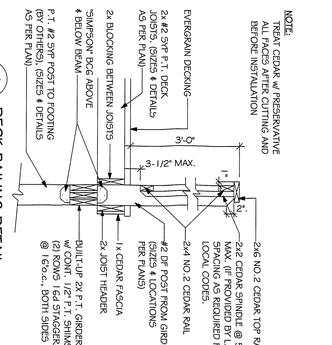

INSTALL WOOD I-JOISTS AS PER MANUFACTURERS SPECIFICATIONS

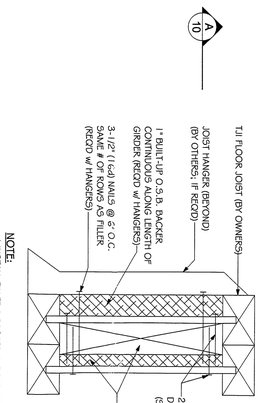

2/7 — NOT TO SCALE

NOTE:
* INSTALL FILLER & BACKER BLOCKS TIGHT TO THE TOP FLANGE OF JOISTS.
* INSTALL FILLER & BACKER BLOCKS TIGHT TO THE BOTTOM CHORD FOR FACE MOUNT HANGERS.

DOUBLE I-JOIST DETAIL

3/7 — SCALE: NOT SCALE

"LVL" BEAM NAIL AND BOLT CONNECTIONS

FLOOR FRAMING:

1. FLOOR SHEATHING: 3/4" STANDARD T4G O.S.B, APA #48/24 MIN. GLUE AND NAILED TO FRAMING WITH 10d NAILS AT 6" O.C. EDGE NAILING (E.N.) AND 10" O.C. FIELD NAILING (F.N.) UNLESS OTHERWISE NOTED. PERPENDICULAR TO THE DIRECTION OF THE STAGGER ALL END JOINTS AND RUN PLYWOOD FRAMING. (NOTE: 10d RING SHANKS ARE RECOMMENDED IN LIEU OF 10d NAILS B.O.)
2. TRUSS DESIGN BY TRUSS MANUFACTURER (WHERE APPLICABLE). NOTE: TJI, MICRO-LAM, AND PARALLAM ARE TRADEMARK NAMES OF "TRUS-JOIST" CORP.
3. PROVIDE DOUBLE JOISTS UNDER ALL PARALLEL PARTITION WALLS AND UNDER TUBS, etc.
4. PROVIDE EDGE NAILING TO ALL BLOCKING OR RIM JOISTS.
5. PROVIDE CONTINUOUS BLOCKING OVER ALL BEARING WALLS, SHEAR WALLS, BEAMS AND HEADERS.
6. CARRY UPPER LEVEL POSTS ONTO LOWER LEVELS AND PROVIDE SOLID BLOCKING UNDER ALL POSTS IN FLOORS.
7. ALL FIRST FLOOR FRAMING MATERIALS ARE BY OWNER.
8. PROVIDE RIM JOIST (AS PER PLANS) AT FIRST LEVEL FLOOR FRAMING TO ACCEPT LAGS.
9. DECK SUPPORT POSTS ARE BY OWNER
10. PROVIDE MID-SPAN BLOCKING - TYPICAL
11. SECOND LEVEL STUD WALLS AND FLOOR FRAMING ARE TO BE INSET APPROX. 1-1/4" FROM BEARING SURFACE OF LOG WALL BELOW WHEN LOG SIDING IS USED AT SECOND LEVEL - VERIFY IN FIELD.

APPROVED

AUG 30 2007

REVISED BY
4 SEASONS ENGINEERING, INC.
619 S. CHASE ST.
PORT ANGELES, WA

6		
5		
4		
3		
2		
1	PLAN CHECK # 1	8/27/07
No.	REVISIONS	DATE

0 1" 2" 3"

THE ORIGINAL Lincoln Logs LTD.
5 RIVERSIDE DRIVE, P.O. BOX 135
CHESTERTOWN, NEW YORK 12817
PHONE: (518) 494-5500 FAX: (518) 494-7495

COPYRIGHT © 2007 LINCOLN LOGS LTD.

Status	Final Drawing
Drafter	M. Rice
Checked	
Scale	1/4"= 1'-0"
Date	3-20-07
Order No.	0728004-630
Cad File	Pfeifer.pln

CUSTOMER

Pfeifer Residence

3317 Green Mountain Road
Kalama, WA
Cowlitz County

SHEET TITLE

First Floor Framing

Drawing No.

7

SHEET