Parcel # WC2502009

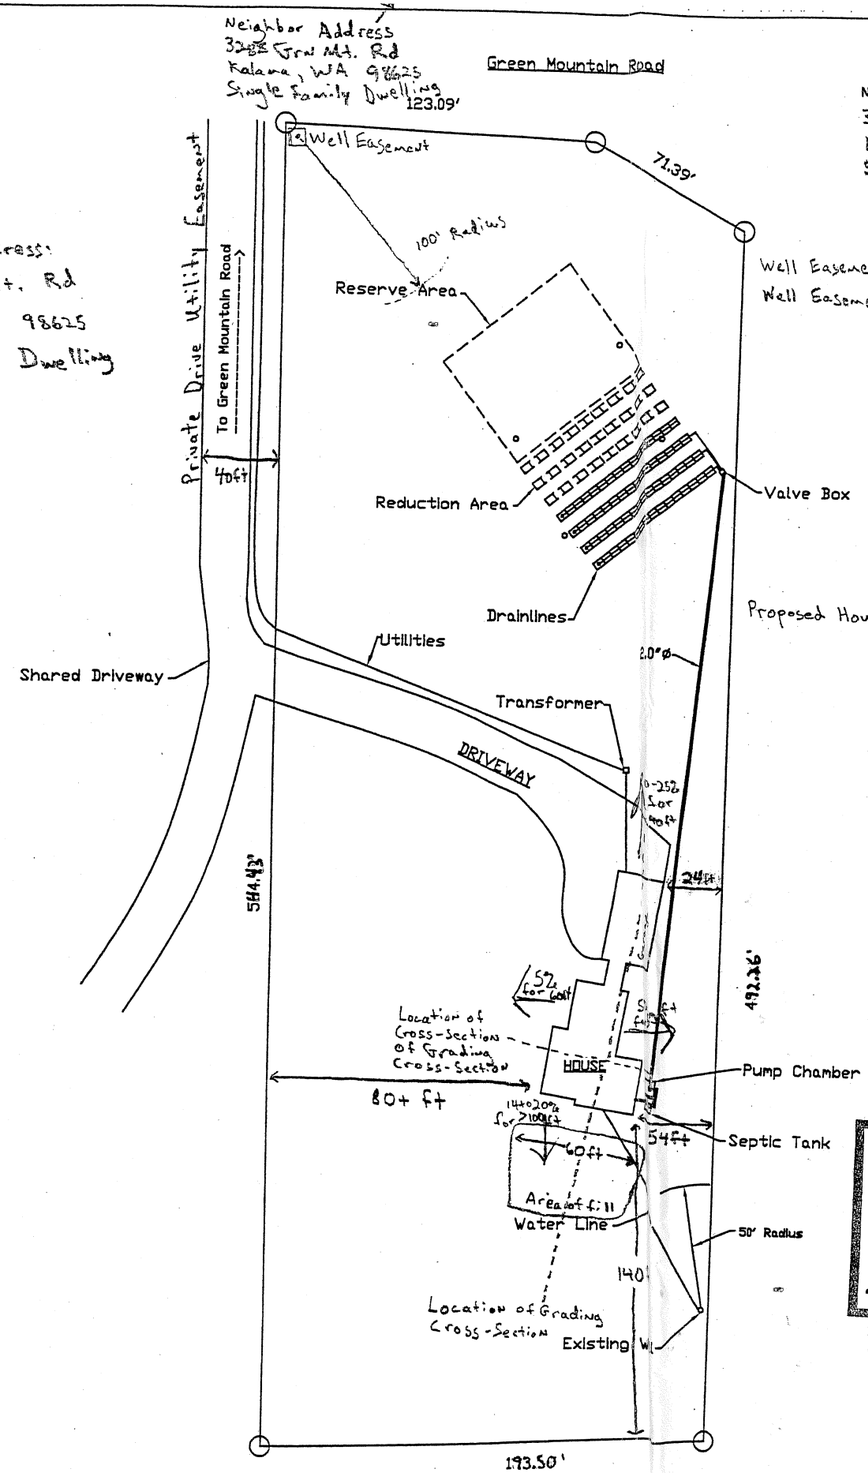

Neighbor Address:
3307 Green Mt. Rd
Kalama, WA 98625
Single Family Dwelling

Neighbor Address
3311 Green Mtn. Rd
Kalama, WA 98625
Single Family Dwelling

Neighbor Address
3408 Green Mt. Rd
Kalama, WA 98625
Single Family Dwelling

Well Easement to Drainfield = 130 ft
Well Easement to Proposed House = 349 ft

Neighbor Address:
3591 Green Mt. Rd
Kalama, WA 98625
Single Family Dwelling

Proposed House to center line of Green Mtn. Rd. = 265 ft

Planning
Review
Complete

RECEIVED
JUL 17 2007
BUREAU VERITAS
SEATTLE

SITE PLAN

SITE PLAN
APPROVED
BSM Date 6-4-07

PRELIMINARY
Not For Construction

07051059

07-018-COW

BRIAN L. HEWITT
STATE OF WASHINGTON
29393
REGISTERED
PROFESSIONAL ENGINEER

Eric Pfeifer
3317 Green Mountain Road
Kalama, Washington 98625

Brian L. Hewitt Engineering L.L.C.
3029 Maple St.
Longview, Washington 98632
Cell: 360.751.3751 Fax: 360.425.2255
e-mail: Hewitt.Engineering@comcast.net

Date: 05/03/07 | Job #05-310